Contact:
colin@dalkinandco.com

All Enquiries
DALKIN + CO
Property Consultants
0141 222 5790
www.dalkinandco.com

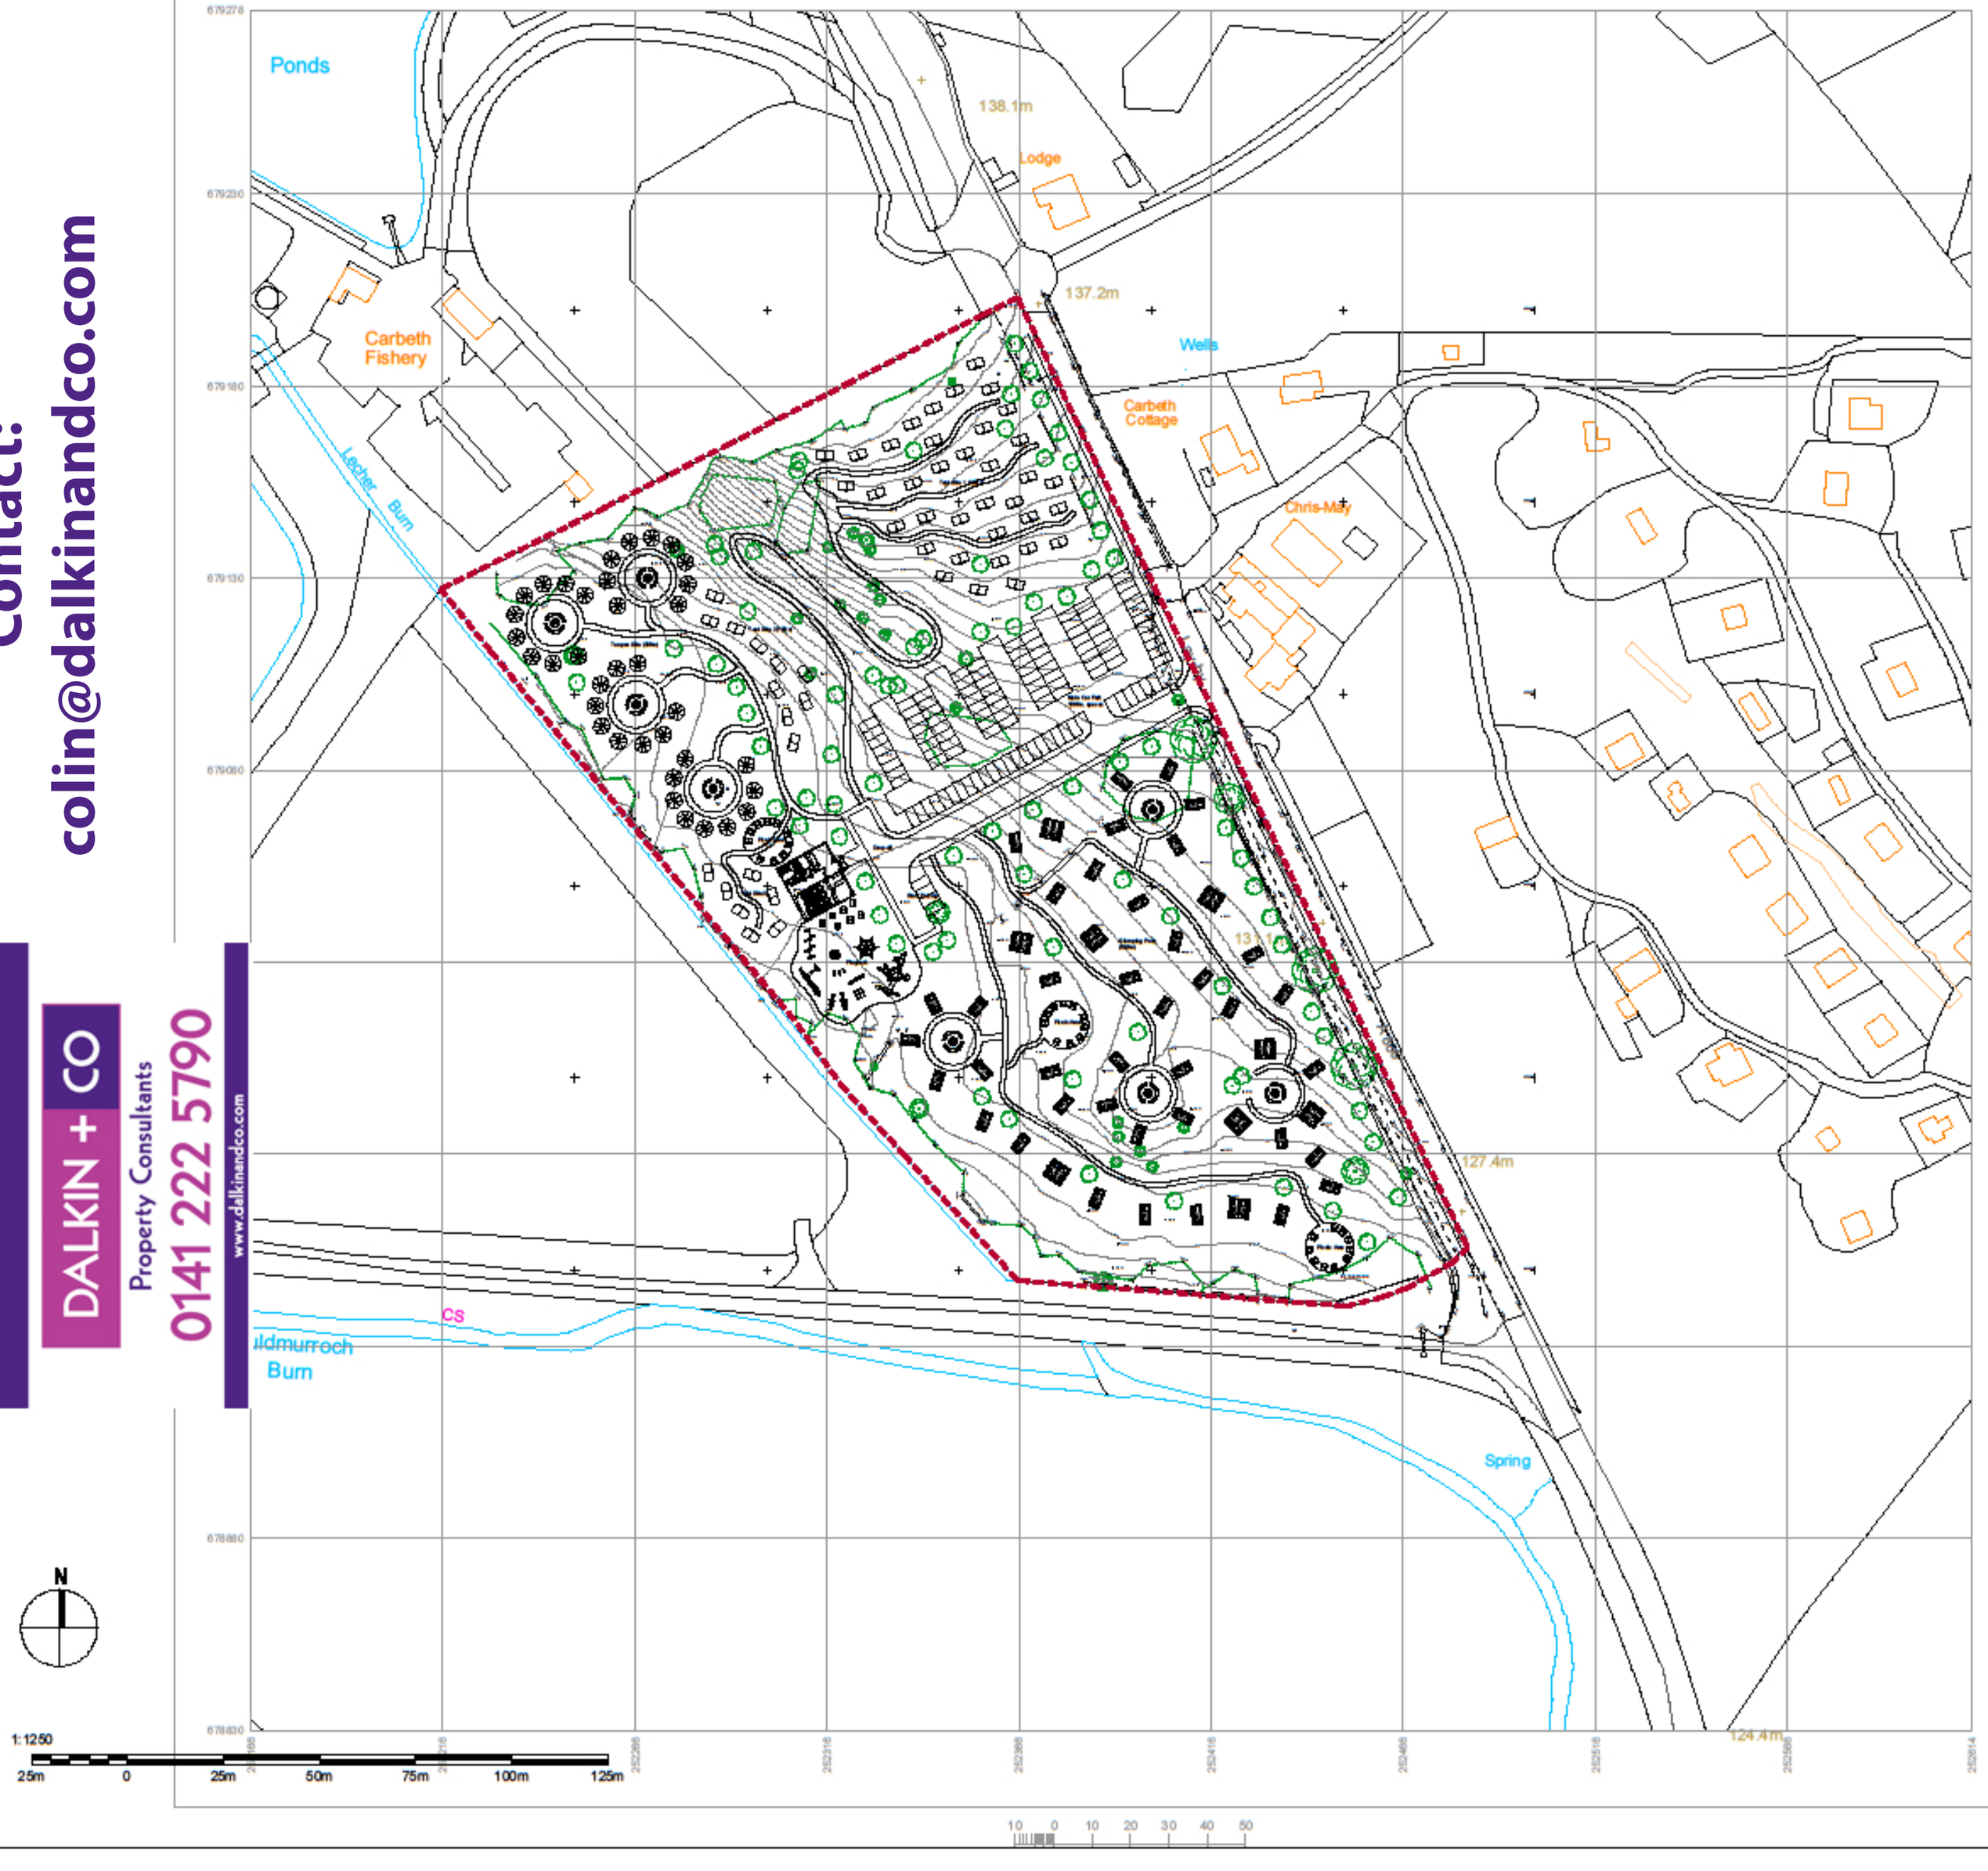

NOTES

1. Do NOT scale from this drawing.
2. All dimensions to be confirmed by the Contractor by site measure prior to work commencing, or fabrication or ordering of any components.
3. In the case of any discrepancy, always refer to the Architect.

The purpose of this drawing is solely for the purposes of obtaining building warrant approval. The drawing may be suitable for construction purpose's but it may be necessary to augment / and or amend this information for this purpose. No liability will be accepted for any omission on this drawing should the drawing be used for construction purposes.

This is a true copy of the Building Warrant / Planning Application

Dated

Signed

DTA Chartered Architects

Client

Project
Proposed Glamping Site
Carbeth

Title
Proposed Block Plan

job no	drg size
B85.01	A2
drg no	rev
L(0-)01	
date	by	scale
Aug 18	CM	1:1250

Autocad Reference

dta chartered architects
9 montgomery street
the village
east kilbride
glasgow G74 4JS
tel : 01355 260909
enquiries@dtaarchitects.co.uk

©2018 Copyright of DTA Chartered Architects